U.P. STATE INDUSTRIAL DEVELOPMENT CORPORATION LTD.JHANSI

REVISED SITE PLAN OF PLOT NO. B - 51 (INDUSTRIAL) AT GROWTH CENTRE JHANSI PH - II,


TOTAL PLOT AREA = 999.38 SQ.MTR.

SCALE 1 CM = 5.00 M.

PARK

N

S

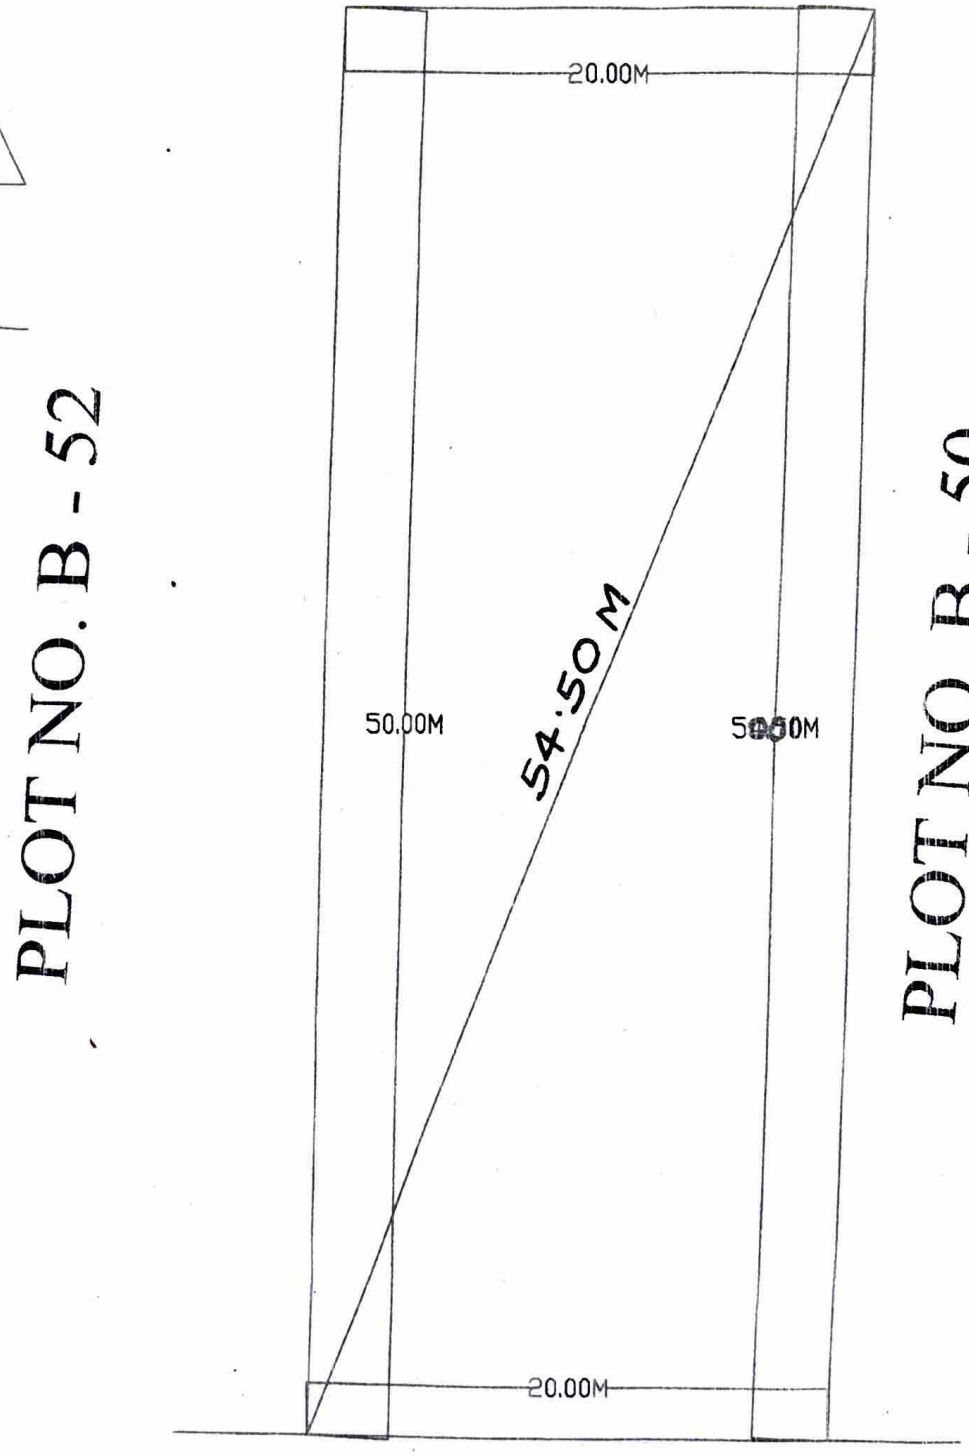

24.00 M WIDE ROAD NO. 17

Hardayal
DRAWN BY

JE

AREA MANAGER

UPSIDA

CERTIFICATE

This is to Certify that Plot No B-51 Area 999.38 sq.mtr. in Industrial Area Growth Centre Phase-II Jhansi is under Possession of Uttar Pradesh State Industrial Development Authority (UPSIDA), The Plot is free from encroachment & there is no litigation on this plot.

SK Verma

Asstt. Manager (Civil)
Const. Div, - V
UPSIDA, Agra
Date:

Asstt. Manager (Civil)
Regional Office,
UPSIDA, Jhansi
Date :

Senior Manager (Civil)
Const. Div, - V,
UPSIDA, Agra
Date:

Regional Manager
UPSIDA, Jhansi
Date :

Scanned with ACE Scanner